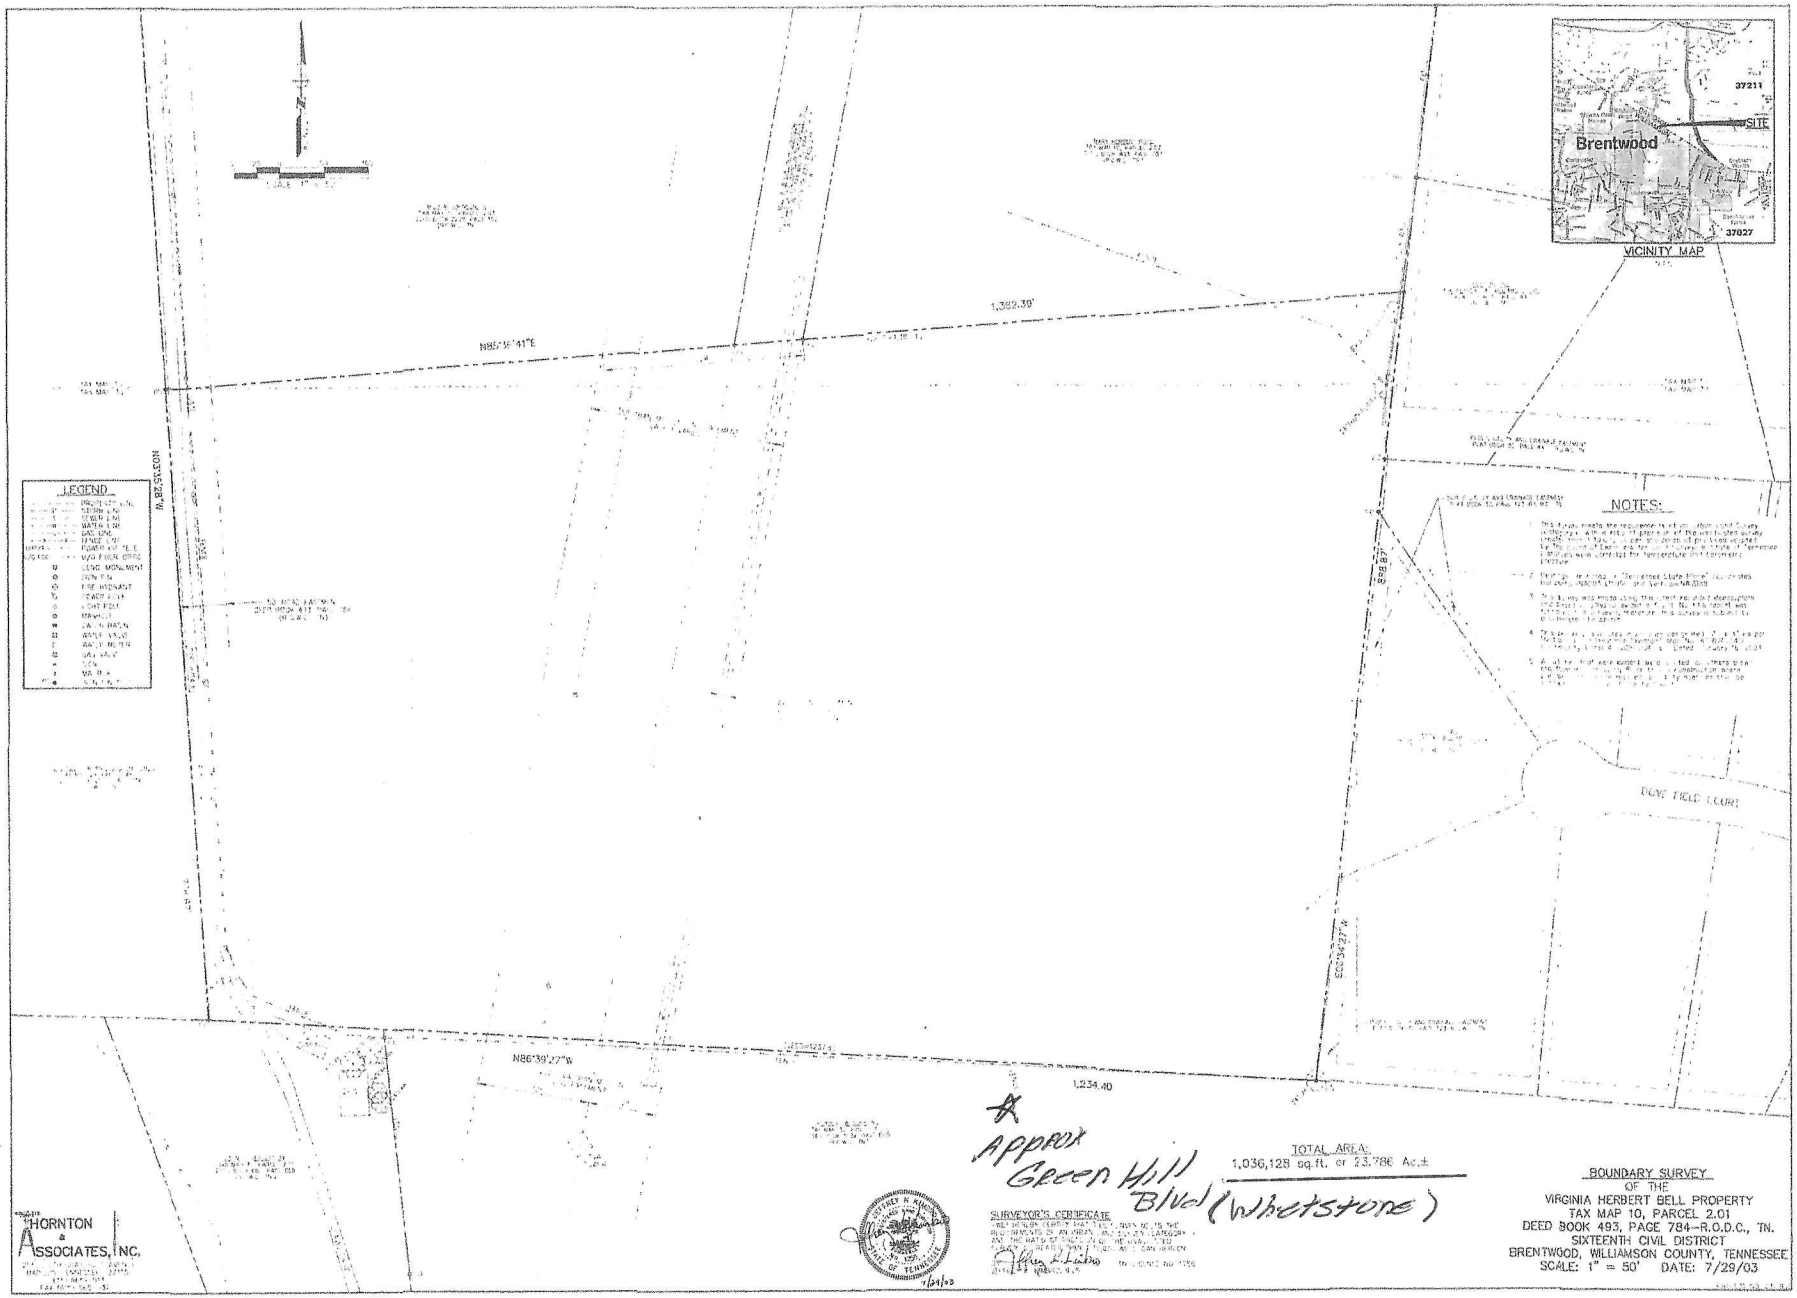

VICINITY MAP
Brentwood
SITE
37211
37027
LEGEND
NOTES:
N85°35'41"E
1,362.39'
N03°35'28"W
N86°39'27"W
1,234.40
S00°34'27"W
DOVE FIELD COURT
Approx Green Hill Blvd (Whetstone)
TOTAL AREA:
1,036,128 sq.ft. or 23.786 Ac.±
SURVEYOR'S CERTIFICATE
HORNTON & ASSOCIATES, INC.
BOUNDARY SURVEY
OF THE
VIRGINIA HERBERT BELL PROPERTY
TAX MAP 10, PARCEL 2.01
DEED BOOK 493, PAGE 784-R.O.D.C., TN.
SIXTEENTH CIVIL DISTRICT
BRENTWOOD, WILLIAMSON COUNTY, TENNESSEE
SCALE: 1" = 50' DATE: 7/29/03