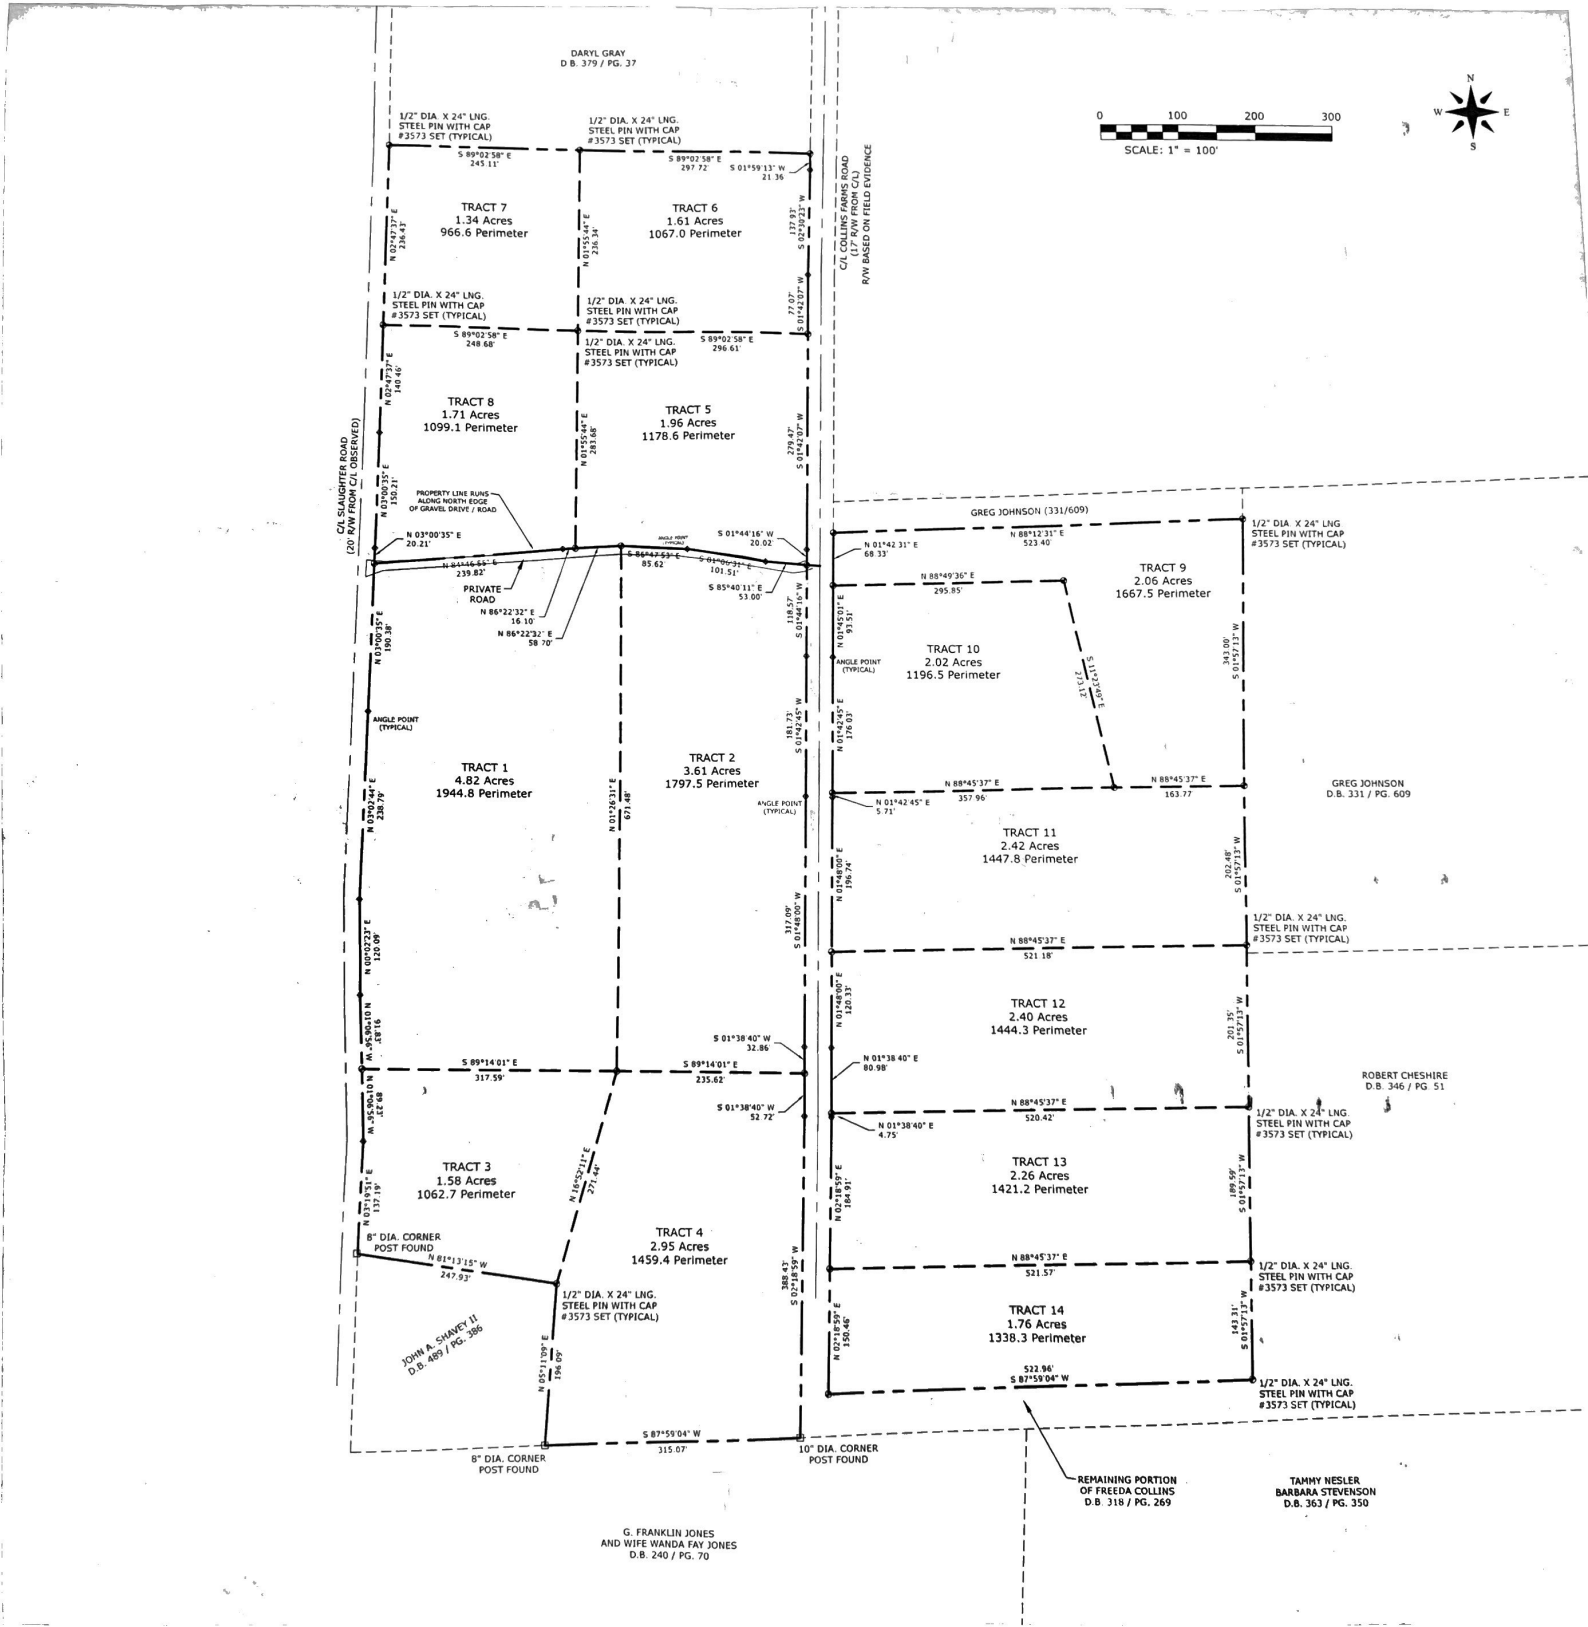

DARYL GRAY
D.B. 379 / PG. 37
SCALE: 1" = 100'
0 100 200 300
N
S
E
W
C/L COLLINS FARMS ROAD
(17' R/W FROM C/L)
R/W BASED ON FIELD EVIDENCE
C/L SLAUGHTER ROAD
(20' R/W FROM C/L OBSERVED)
1/2" DIA. X 24" LNG. STEEL PIN WITH CAP #3573 SET (TYPICAL)
TRACT 7
1.34 Acres
966.6 Perimeter
TRACT 6
1.61 Acres
1067.0 Perimeter
TRACT 8
1.71 Acres
1099.1 Perimeter
TRACT 5
1.96 Acres
1178.6 Perimeter
PROPERTY LINE RUNS ALONG NORTH EDGE OF GRAVEL DRIVE / ROAD
PRIVATE ROAD
ANGLE POINT (TYPICAL)
TRACT 1
4.82 Acres
1944.8 Perimeter
TRACT 2
3.61 Acres
1797.5 Perimeter
TRACT 3
1.58 Acres
1062.7 Perimeter
TRACT 4
2.95 Acres
1459.4 Perimeter
8" DIA. CORNER POST FOUND
JOHN A. SHAVEY II
D.B. 489 / PG. 386
GREG JOHNSON (331/609)
TRACT 9
2.06 Acres
1667.5 Perimeter
TRACT 10
2.02 Acres
1196.5 Perimeter
TRACT 11
2.42 Acres
1447.8 Perimeter
TRACT 12
2.40 Acres
1444.3 Perimeter
TRACT 13
2.26 Acres
1421.2 Perimeter
TRACT 14
1.76 Acres
1338.3 Perimeter
GREG JOHNSON
D.B. 331 / PG. 609
ROBERT CHESHIRE
D.B. 346 / PG. 51
REMAINING PORTION OF FREEDA COLLINS
D.B. 318 / PG. 269
TAMMY NESLER
BARBARA STEVENSON
D.B. 363 / PG. 350
G. FRANKLIN JONES
AND WIFE WANDA FAY JONES
D.B. 240 / PG. 70