

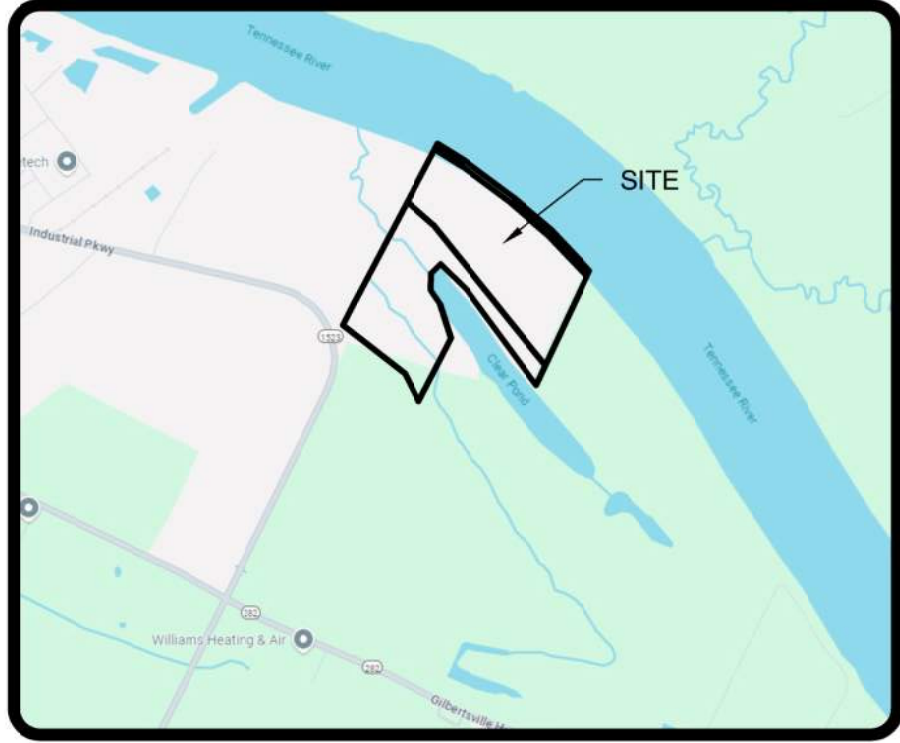


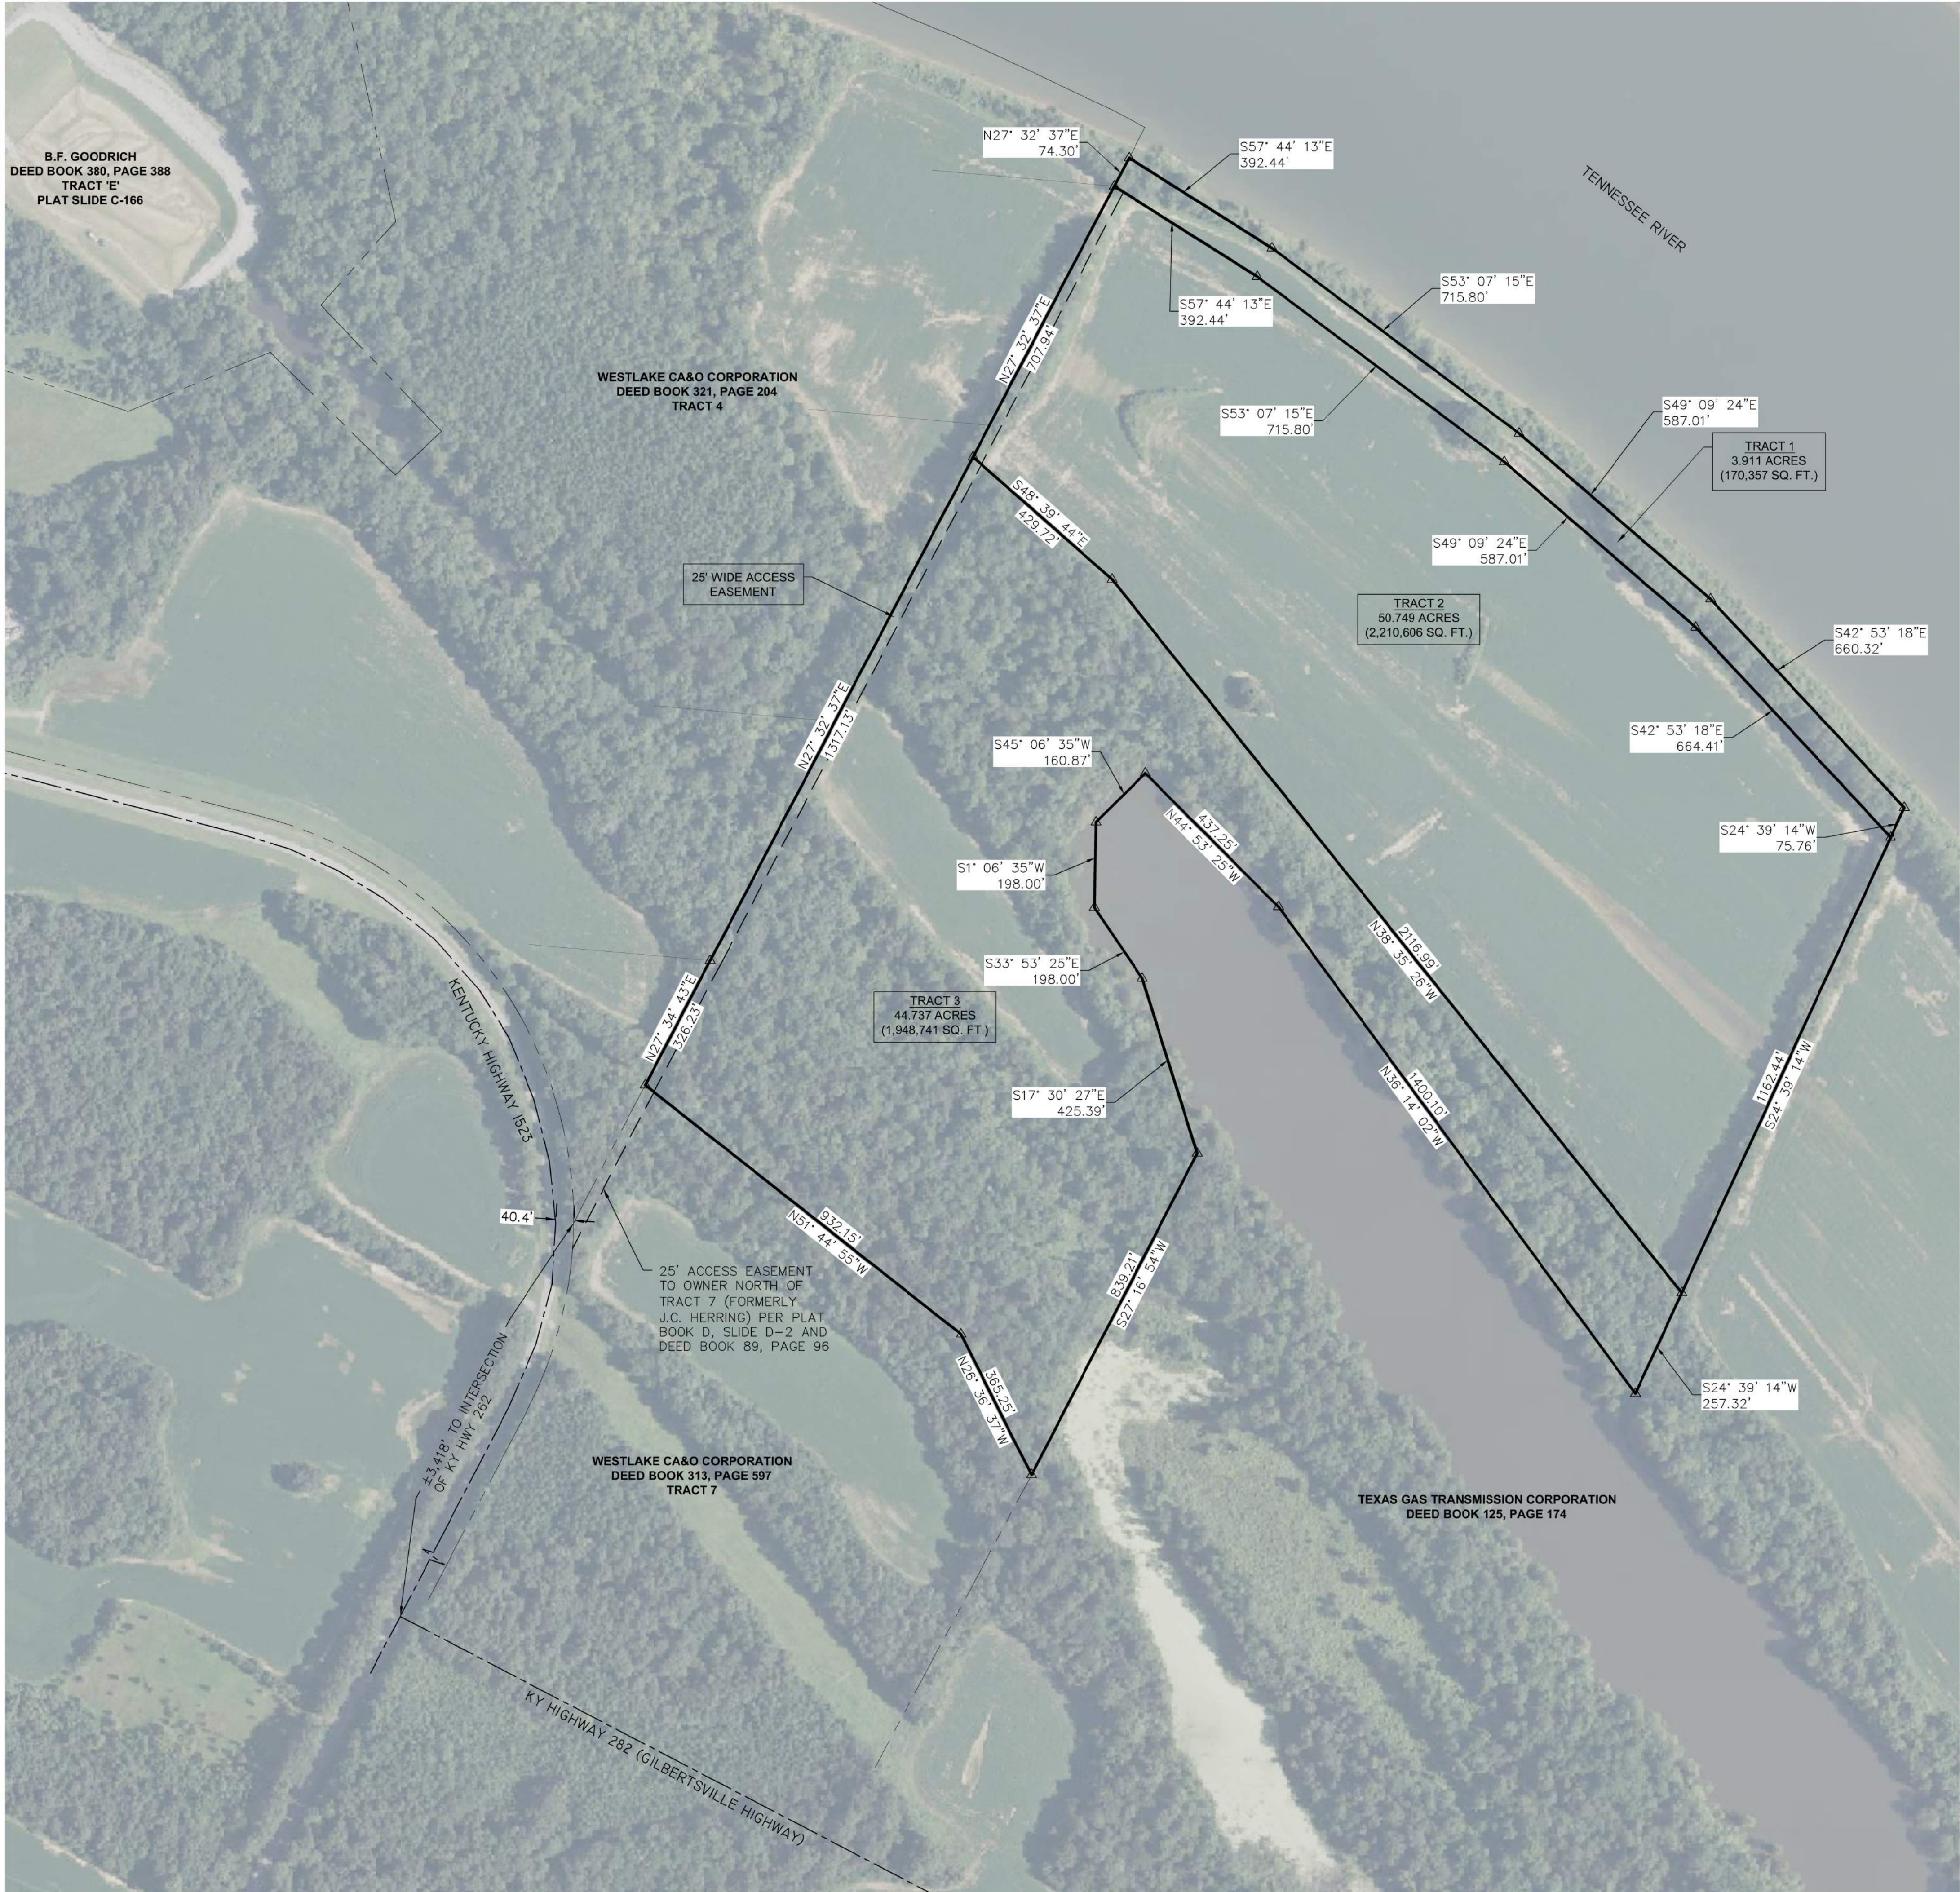

VICINITY MAP

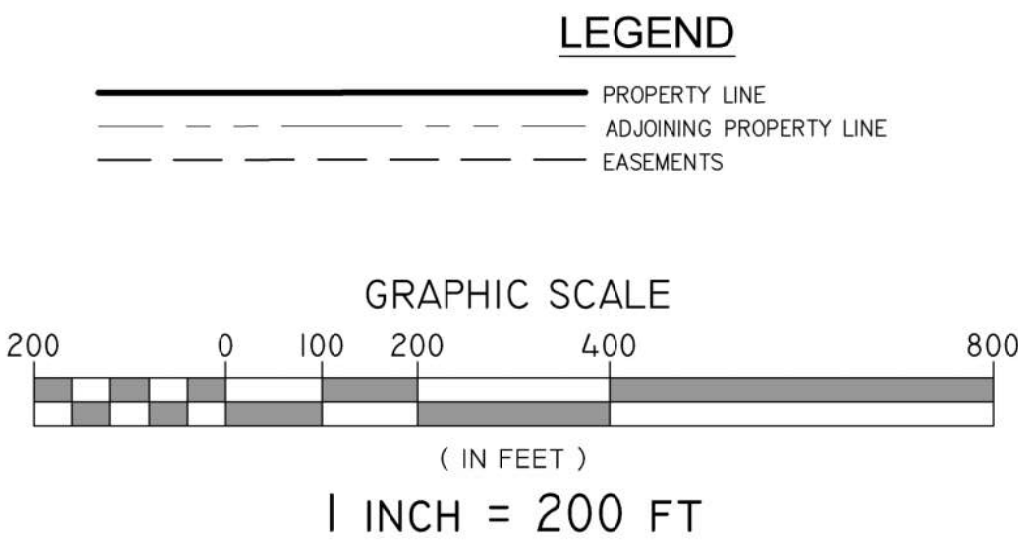

Paducah, KY Office

2301 McCracken Blvd, Paducah, KY 42001
270-443-1995 / BFWengineers.com

Copyright © 2024 / Bacon Farmer Workman Engineering & Testing, Inc.

DO NOT REPRODUCE
This document contains confidential information, and is an instrument of service and property of the engineer. It shall not be used on other projects or for the extension of this project without the Engineer's written approval.

PROPERTY EXHIBIT
PROPERTY OF CALVERT REALTY COMPANY, INC.
(DEED BOOK 125, PAGE 382)
INDUSTRIAL PARKWAY (HIGHWAY 1523)
CALVERT CITY, MARSHALL COUNTY, KENTUCKY

FOR HARRIS AUCTIONS

REV.	DESCRIPTION	BY	DATE
1	-	-	-
2			
3			

PROJECT NO. :	24536
DATE:	11/4/2024
DRAWN BY:	KNM
CHECKED BY:	KJW

SHEET

EX1.0